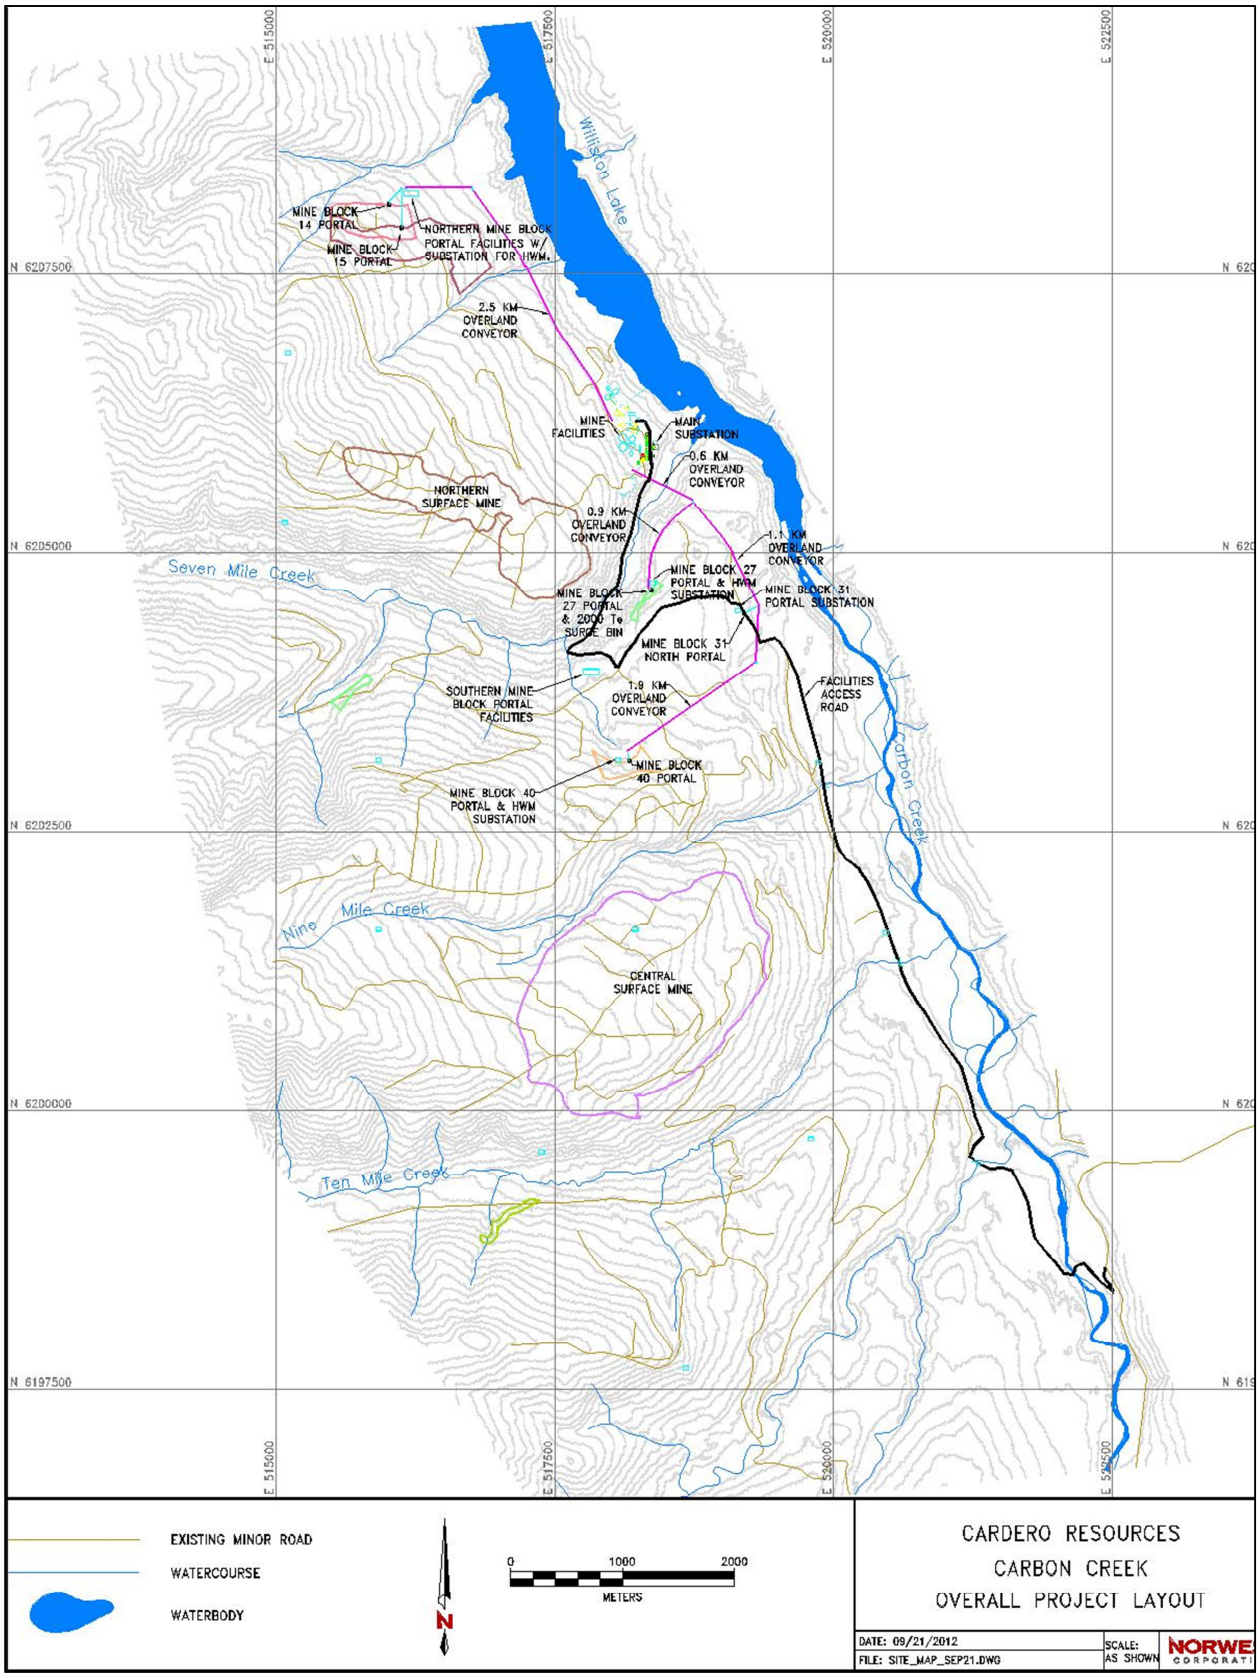
E 515000
E 517500
E 520000
E 522500
N 6207500
N 6205000
N 6202500
N 6200000
N 6197500
Williston Lake
MINE BLOCK 14 PORTAL
MINE BLOCK 15 PORTAL
NORTHERN MINE BLOCK PORTAL FACILITIES W/ SUBSTATION FOR HWM.
2.5 KM OVERLAND CONVEYOR
MINE FACILITIES
MAIN SUBSTATION
0.6 KM OVERLAND CONVEYOR
NORTHERN SURFACE MINE
0.9 KM OVERLAND CONVEYOR
1.1 KM OVERLAND CONVEYOR
Seven Mile Creek
MINE BLOCK 27 PORTAL & HWM SUBSTATION
MINE BLOCK 31 PORTAL SUBSTATION
MINE BLOCK 27 PORTAL & 2000 Te SURGE BIN
MINE BLOCK 31 NORTH PORTAL
SOUTHERN MINE BLOCK PORTAL FACILITIES
1.9 KM OVERLAND CONVEYOR
FACILITIES ACCESS ROAD
Carbon Creek
MINE BLOCK 40 PORTAL
MINE BLOCK 40 PORTAL & HWM SUBSTATION
Nine Mile Creek
CENTRAL SURFACE MINE
Ten Mile Creek
EXISTING MINOR ROAD
WATERCOURSE
WATERBODY
N
0
1000
2000
METERS
CARDERO RESOURCES
CARBON CREEK
OVERALL PROJECT LAYOUT
DATE: 09/21/2012
FILE: SITE_MAP_SEP21.DWG
SCALE: AS SHOWN

**Figure 1**