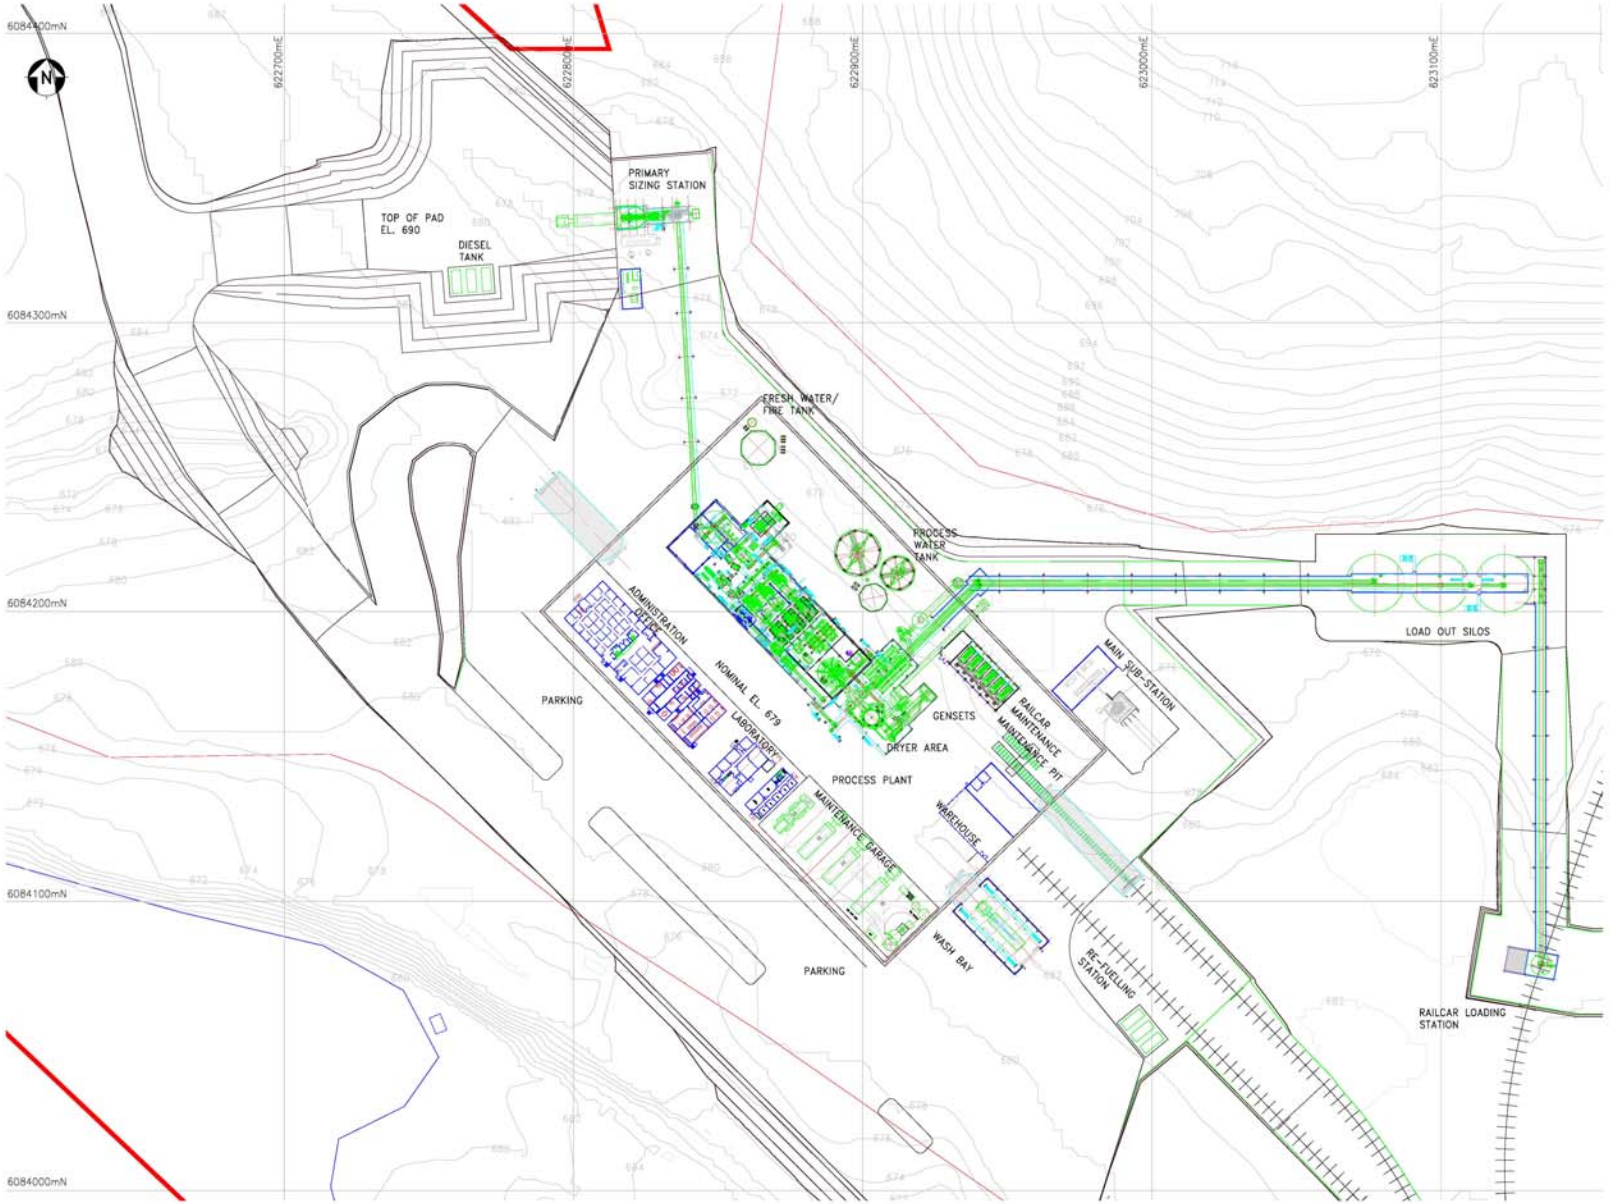Map 2: Process Plant