Mato Bula Prospect

West Shire Concession

Adyabo Project, Ethiopia

Mato Bula Cross Section 19880N
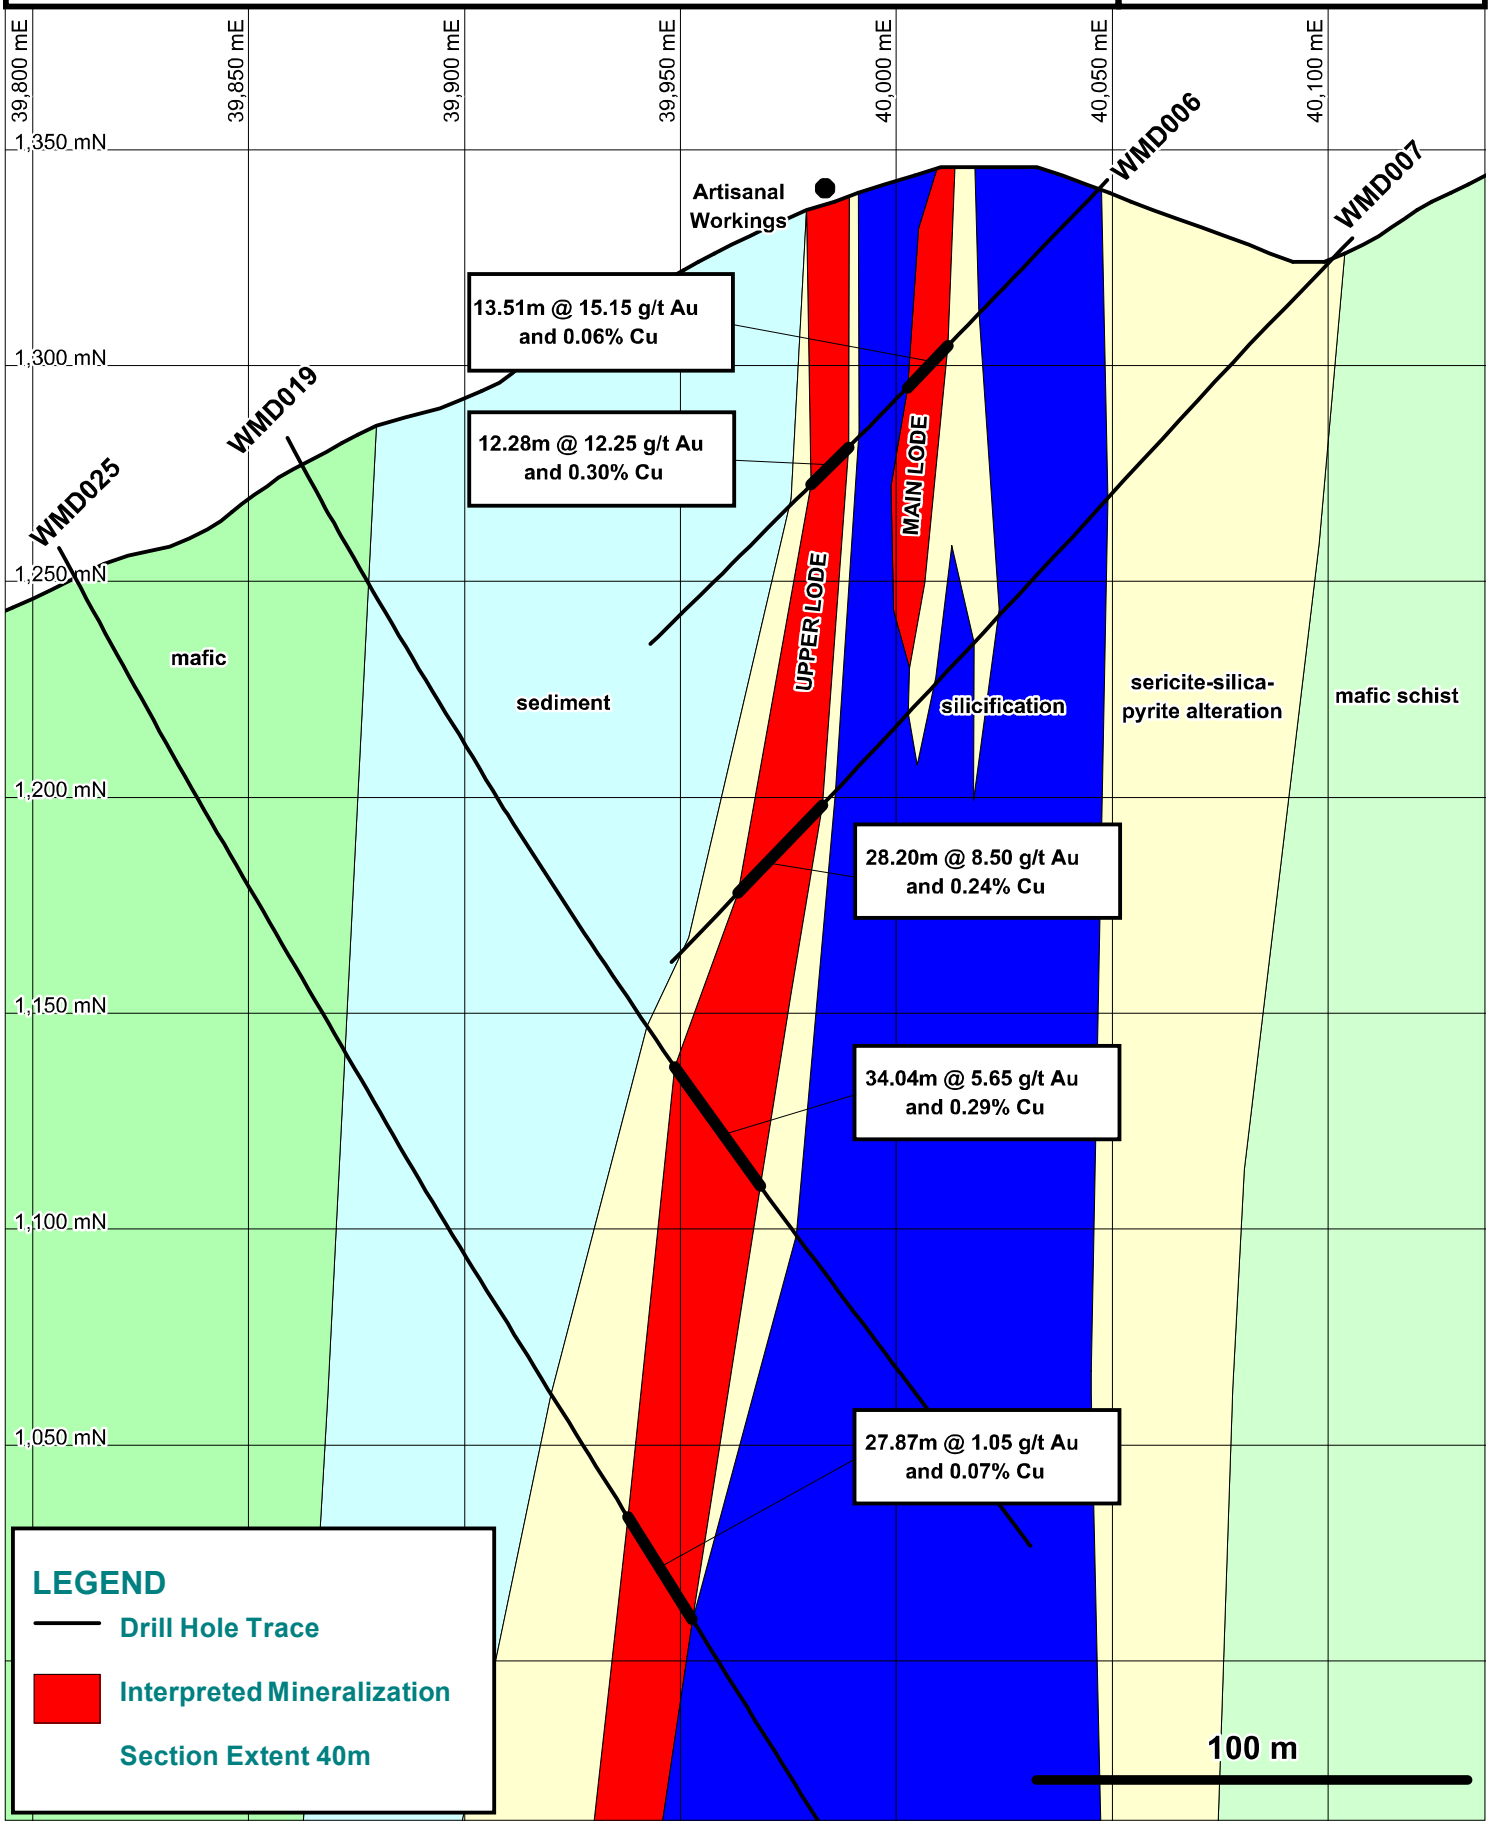
EAST AFRICA METALS