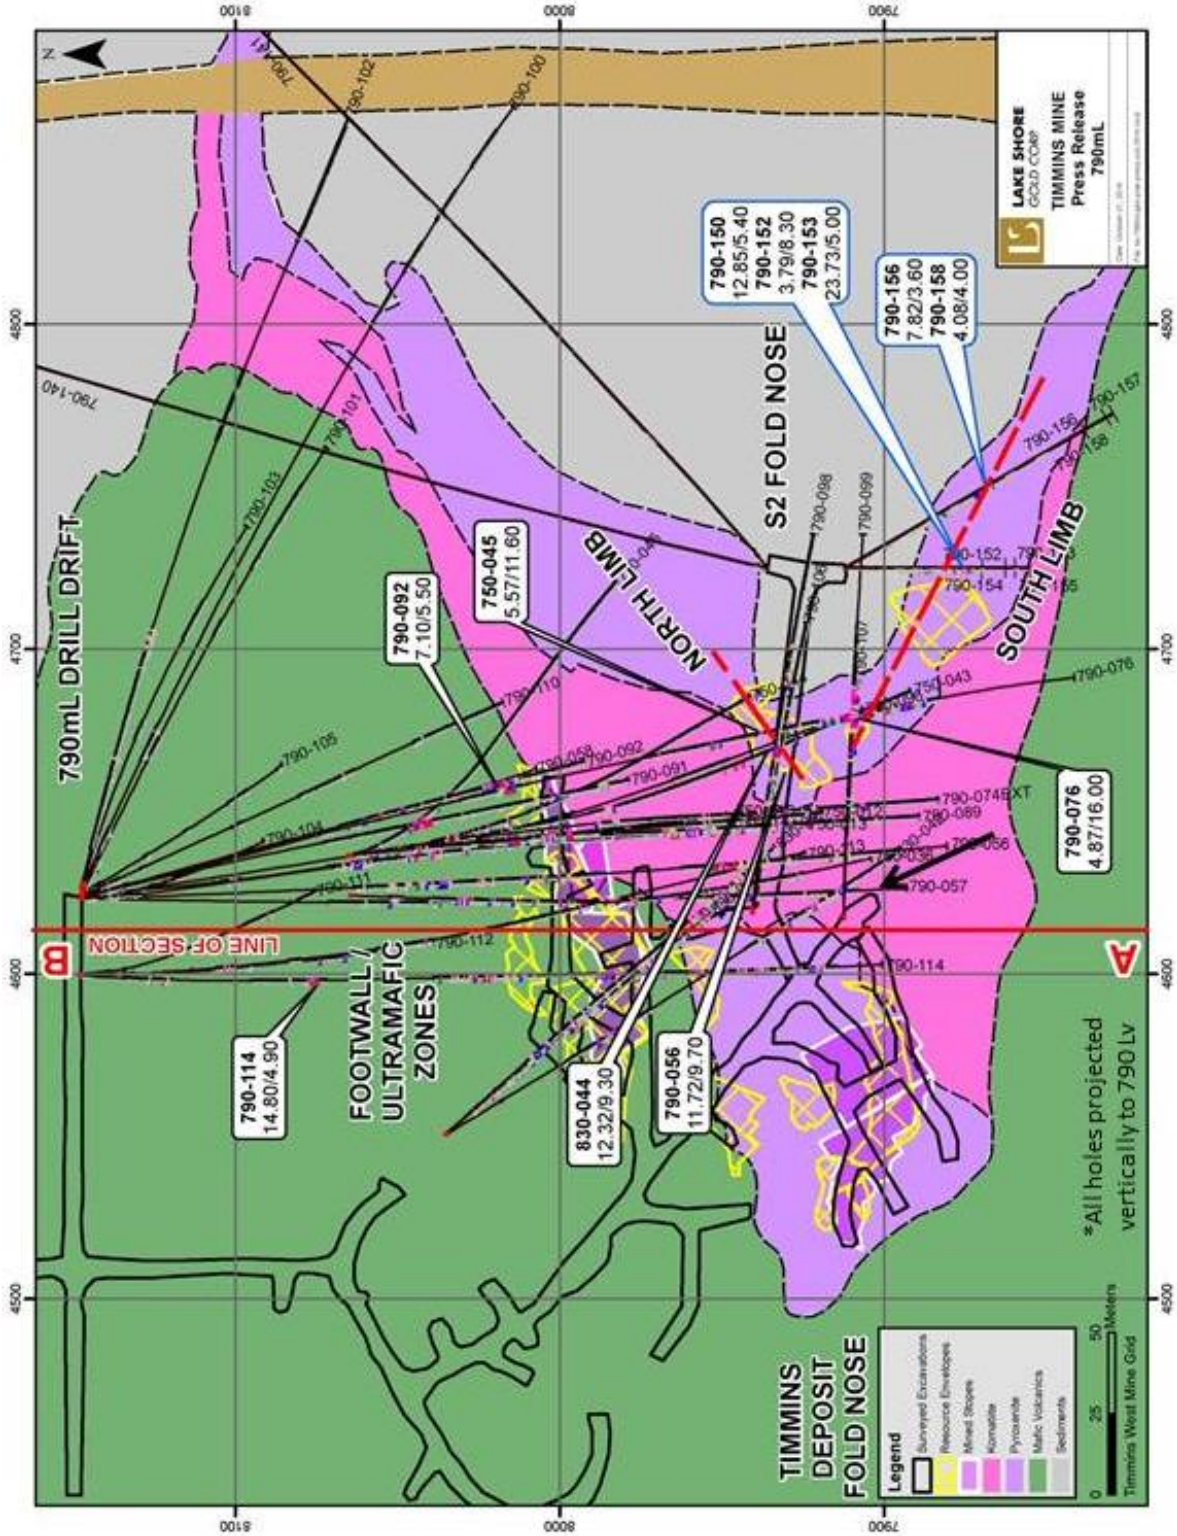Figure 1. Timmins Deposit 790 Level Plan (Results from S2 Fold Nose Drilling)